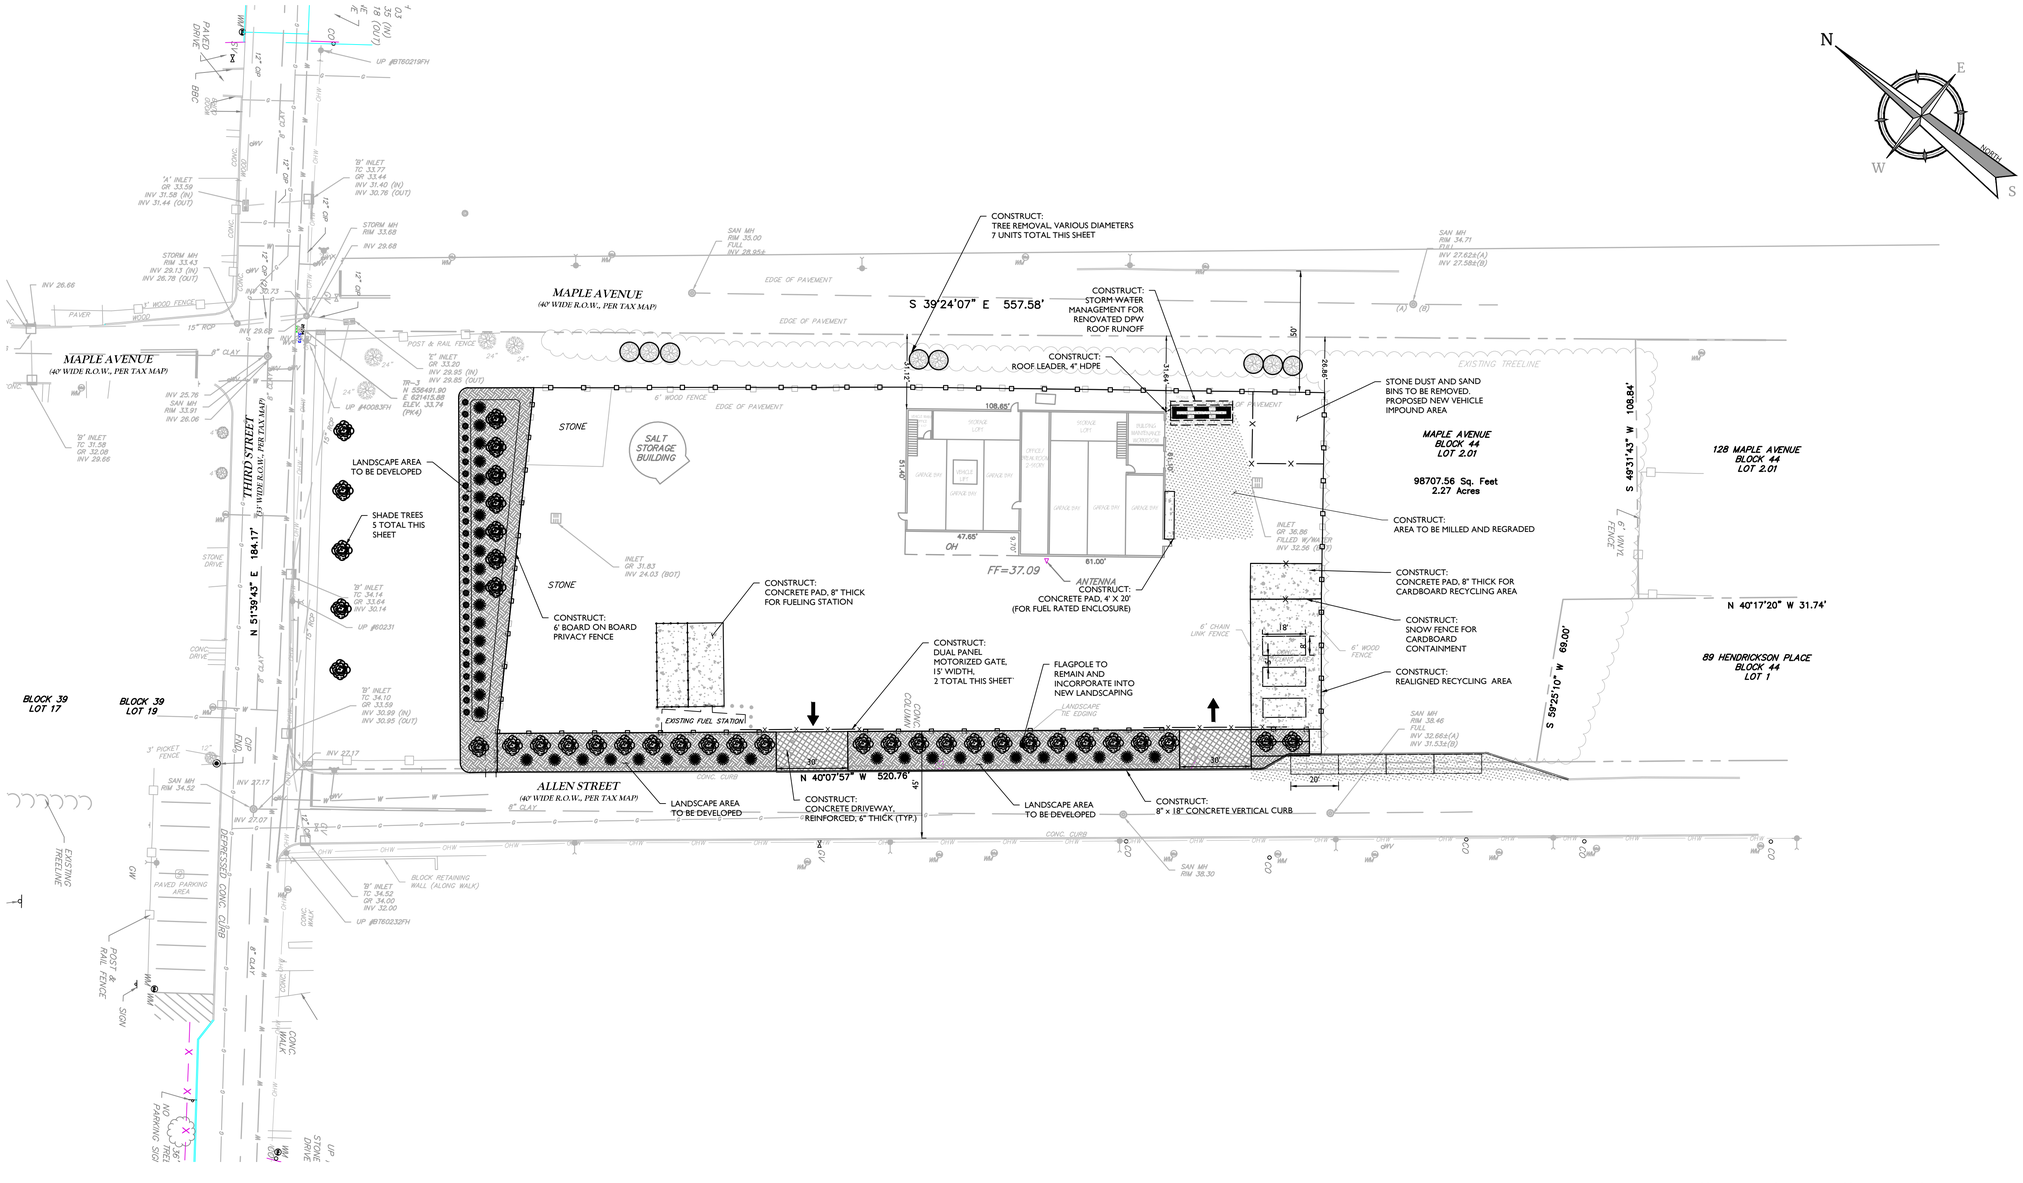

NOTE: DO NOT SCALE DRAWINGS FOR CONSTRUCTION.

Colliers Engineering & Design

www.colliersengineering.com

Copyright © 2023. Colliers Engineering & Design All Rights Reserved. This drawing and all the information contained herein is authorized for use only by the party for whom the services were contracted or to whom it is certified. This drawing may not be copied, reused, disclosed, distributed or relied upon for any other purpose without the express written consent of Colliers Engineering & Design.

Doing Business as MASER CONSULTING

PROTECT YOURSELF
ALL STATES REQUIRE NOTIFICATION OF EXCAVATORS, DESIGNERS, OR ANY PERSON PREPARING TO DISTURB THE EARTH'S SURFACE ANYWHERE IN ANY STATE
Know what's below. Call before you dig.
FOR STATE SPECIFIC DIRECT PHONE NUMBERS VISIT: WWW.CALL811.COM

REV	DATE	DRAWN BY	DESCRIPTION

Joseph Raftery
NEW JERSEY LICENSED PROFESSIONAL ENGINEER
LICENSE NUMBER: GE53339
COLLIERS ENGINEERING & DESIGN, INC.
N.J. C.O.A. #: 24GA27986500

PRELIMINARY/FINAL MINOR\MAJOR SUBDIVISION/SITE PLAN
FOR
FAIR HAVEN DPW

BOROUGH OF FAIR HAVEN
MONMOUTH COUNTY
NEW JERSEY

Colliers Engineering & Design
HOLMDEL (Headquarters)
101 Crawfords Corner Road, Suite 3400
Holmdel, NJ 07733
Phone: 732.383.1950
COLLIERS ENGINEERING & DESIGN, INC. DOING BUSINESS AS MASER CONSULTING

SCALE:	DATE:	DRAWN BY:	CHECKED BY:
AS SHOWN	04/10/23	MTB	JR

PROJECT NUMBER:	DRAWING NAME:
23003911A	C-LAYT

SHEET TITLE:
CONSTRUCTION PLAN

SHEET NUMBER:
04 of XX

2023\23003911A\Engineering\Site Plans\C-LAYT.dwg|C-04-LAYOUT By: MICHAEL.BRUSCA